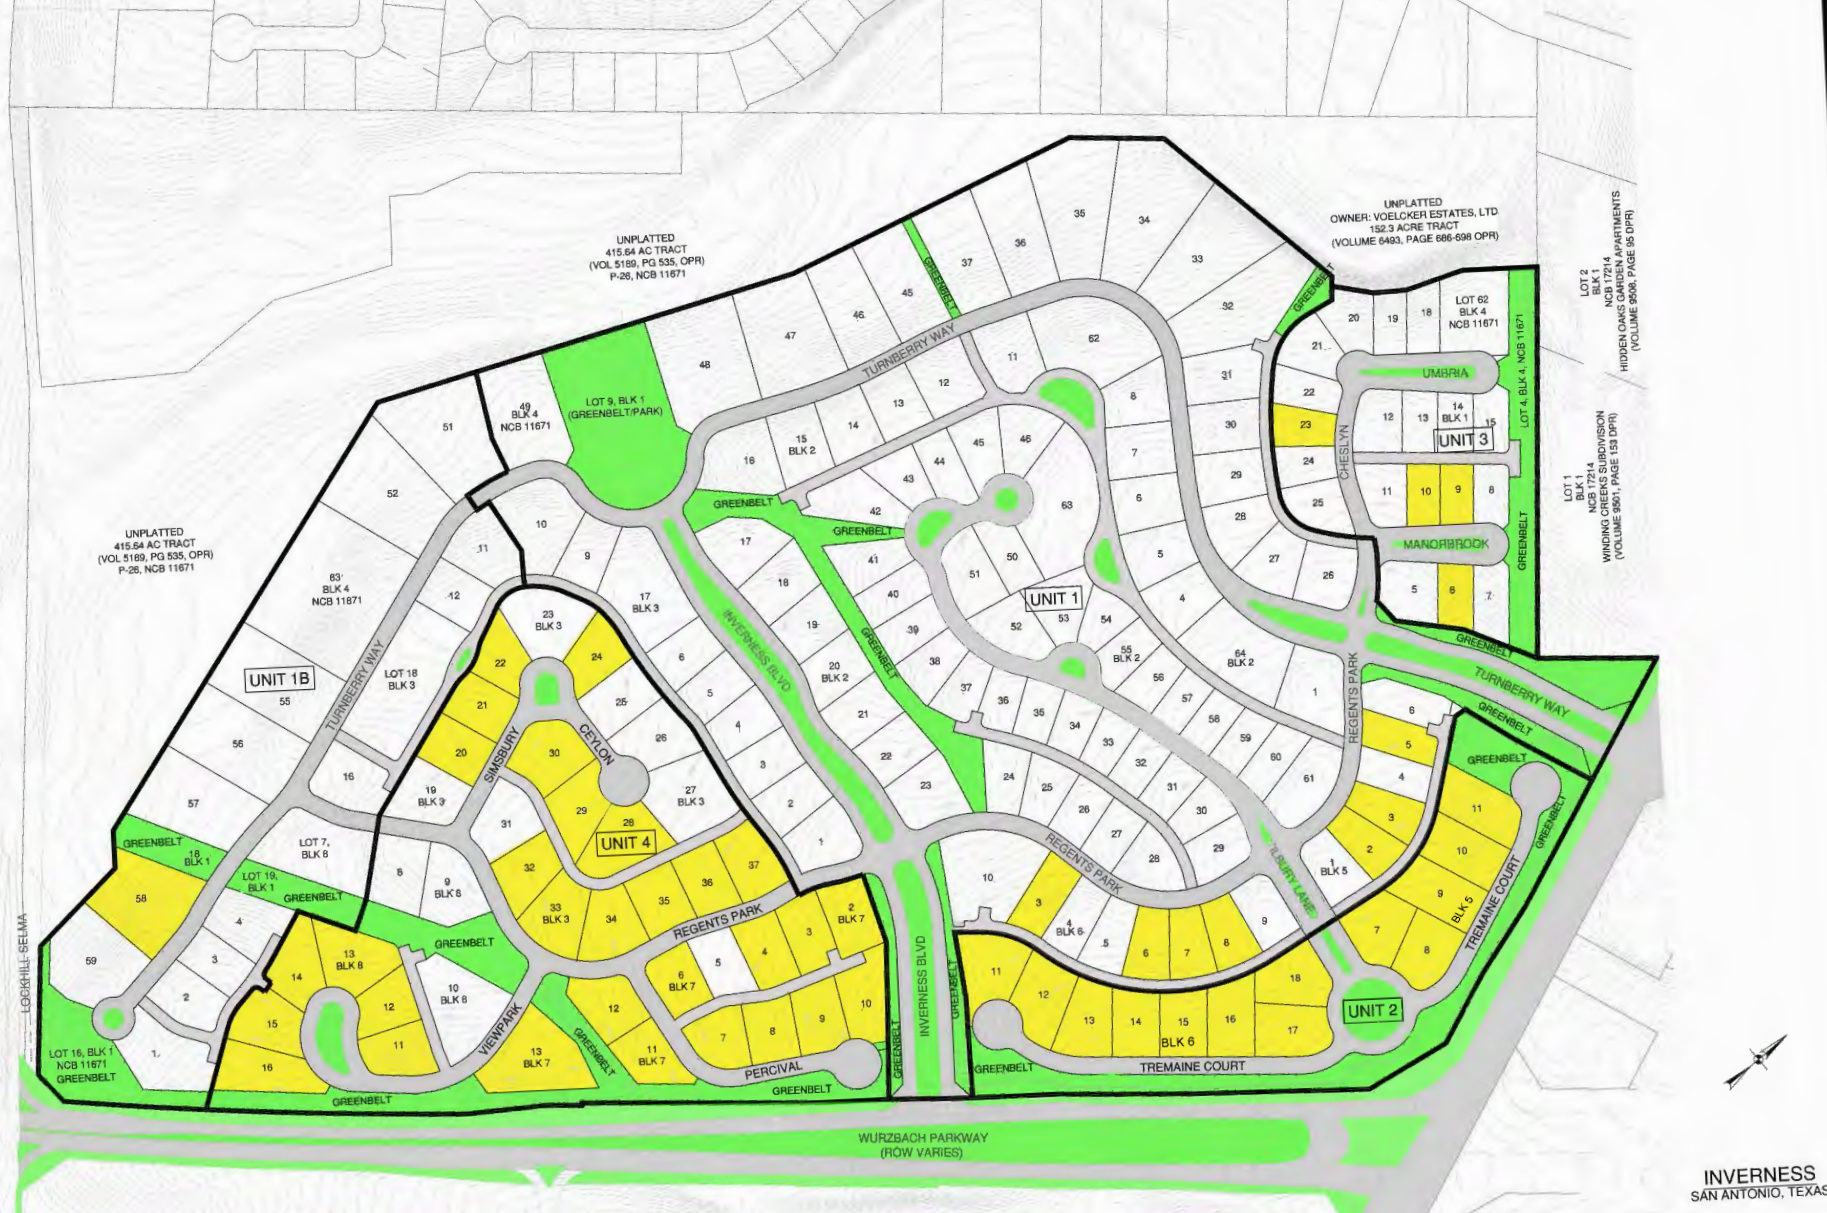
UNPLATTED
415.64 AC TRACT
(VOL 5189, PG 535, OPR)
P-26, NCB 11671
UNPLATTED
OWNER: VOELCKER ESTATES, LTD
152.3 ACRE TRACT
(VOLUME 6493, PAGE 686-698 OPR)
HIDDEN OAKS GARDEN APARTMENTS
(VOLUME 9508, PAGE 95 DPR)
WINDING CREEKS SUBDIVISION
(VOLUME 9501, PAGE 153 DPR)
LOT 9, BLK 1
(GREENBELT/PARK)
LOT 62
BLK 4
NCB 11671
LOT 4, BLK 4, NCB 11671
LOT 2
BLK 1
NCB 17214
LOT 1
BLK 1
NCB 17214
UNIT 1
UNIT 1B
UNIT 2
UNIT 3
UNIT 4
TURNBERRY WAY
INVERNESS BLVD
REGENTS PARK
CEYLON
SIMSBURY
VIEWPARK
PERCIVAL
TREMAINE COURT
TILBURY LANE
CHESLYN
UMBRIA
MANORBROOK
GREENBELT
WURZBACH PARKWAY
(ROW VARIES)
LOCKHILL SELMA
INVERNESS
SAN ANTONIO, TEXAS